Sheet 7)

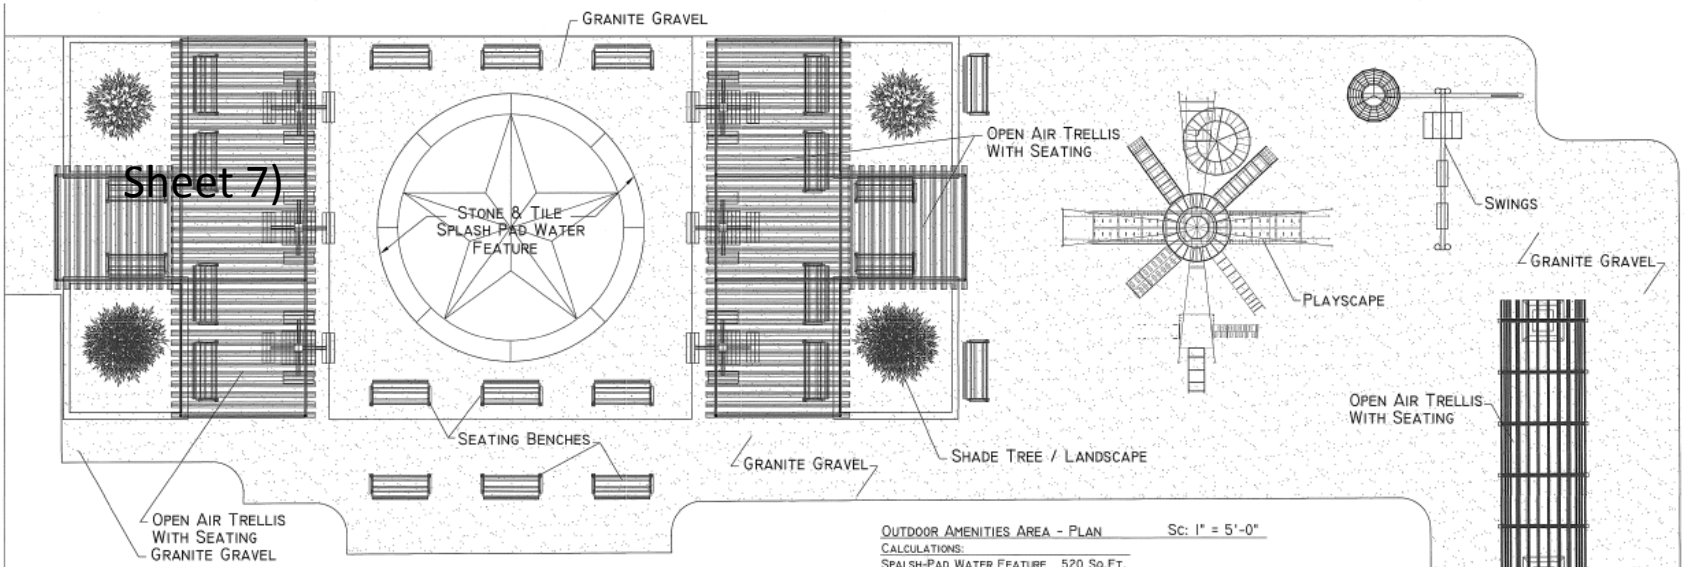

OUTDOOR AMENITIES AREA - PLAN Sc: 1" = 5'-0"

CALCULATIONS:

SPALSH-PAD WATER FEATURE	520 SQ.FT.
TRELLIS FOOTINGS	45 SQ.FT.
GRANITE GRAVEL	7,525 SQ.FT.
LANDSCAPING	1,327 SQ.FT.

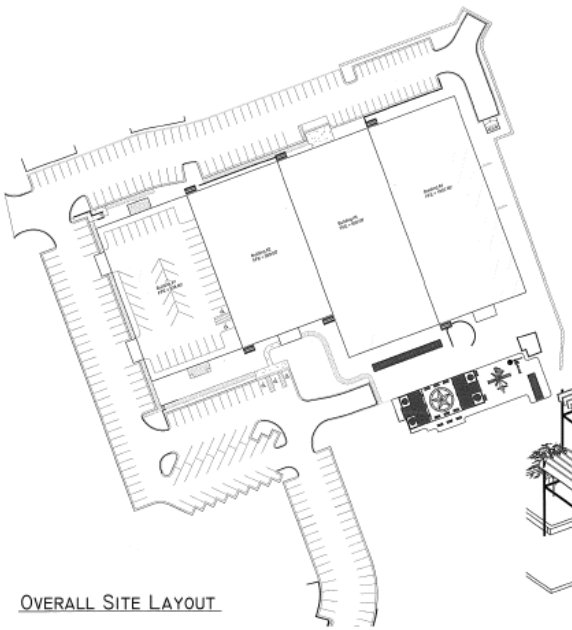

OVERALL SITE LAYOUT

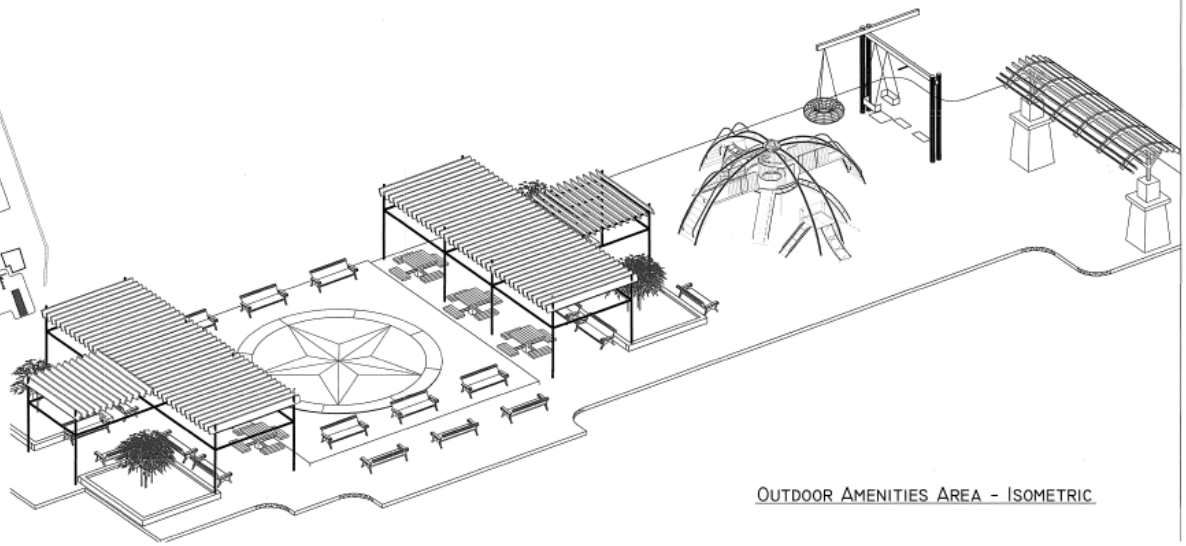

OUTDOOR AMENITIES AREA - ISOMETRIC

HILL COUNTRY INDOOR
SITE DEVELOPMENT PLANS / NPS PLAN
SITE PLAN - ENLARGED AMENITIES DETAIL

NO.	DESCRIPTION	BY	DATE

REVISIONS

DATE: 10/15/2019
DESIGNED BY: TCN
DRAWN BY: BBH
CHECKED BY: ETM
DRAWING NAME:

STATE OF TEXAS
D. DANNY MILLER
82725
4-15-19
PROFESSIONAL ENGINEER

LJA Engineering, Inc.
8316 Highway 290 West
Suite 150
Austin, Texas 78735
Phone 512.432.0700
Fax 512.432.0701
FRN - F-1386

JOB NUMBER
A279-401

SP02

SHEET NO. 7

OF 42 SHEETS